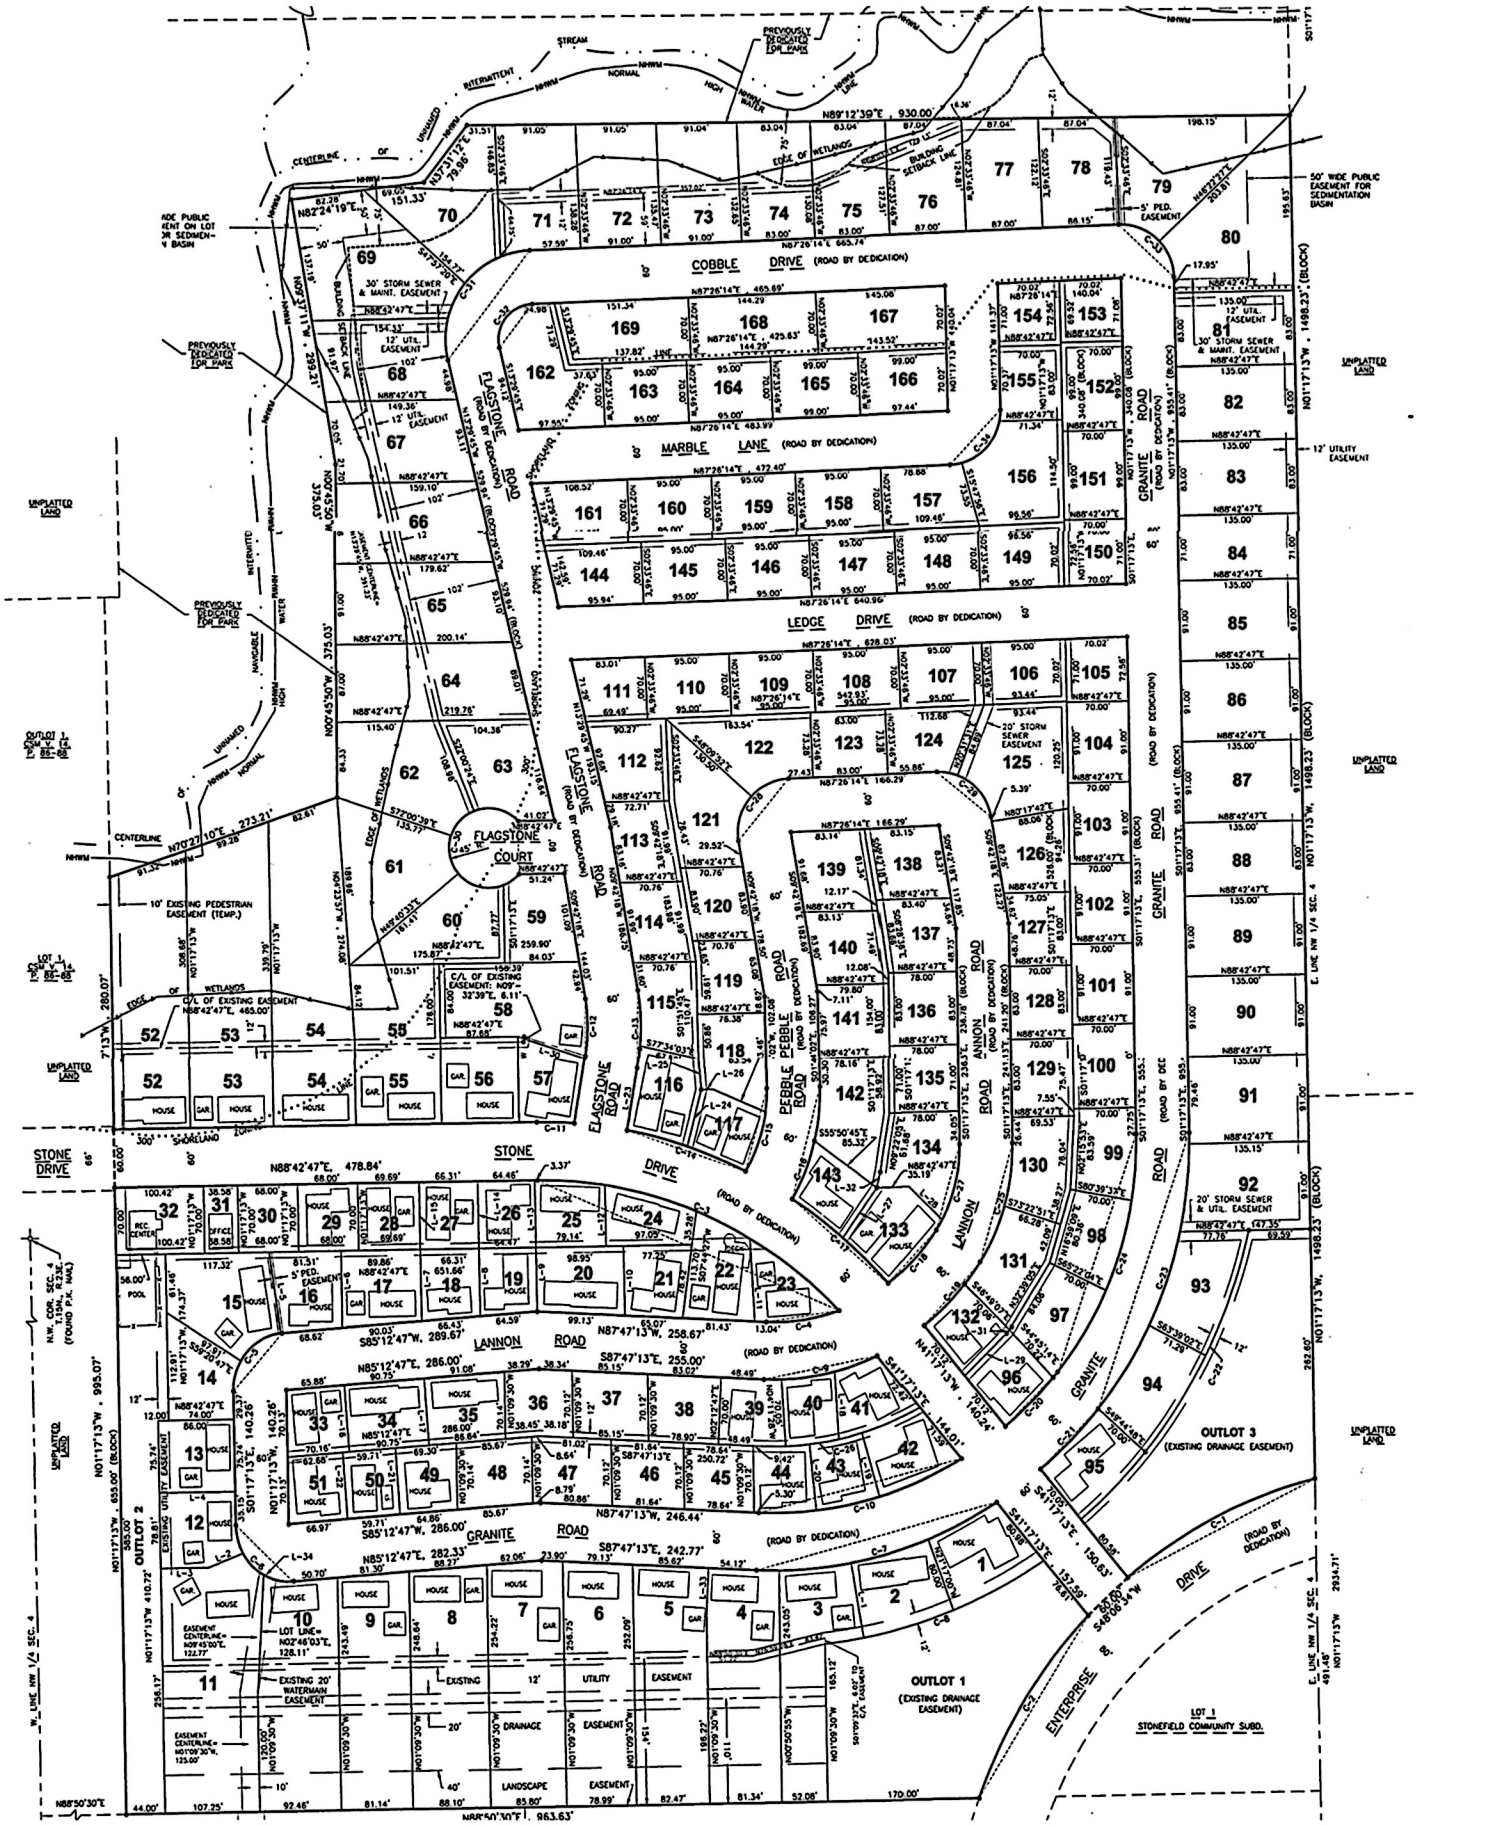
COBBLE DRIVE (ROAD BY DEDICATION)
MARBLE LANE (ROAD BY DEDICATION)
LEDGE DRIVE (ROAD BY DEDICATION)
FLAGSTONE ROAD (ROAD BY DEDICATION)
FLAGSTONE COURT
PEBBLE ROAD (ROAD BY DEDICATION)
LANNON ROAD (ROAD BY DEDICATION)
GRANITE ROAD (ROAD BY DEDICATION)
STONE DRIVE (ROAD BY DEDICATION)
ENTERPRISE DRIVE (ROAD BY DEDICATION)
OUTLOT 1 (EXISTING DRAINAGE EASEMENT)
OUTLOT 2
OUTLOT 3 (EXISTING DRAINAGE EASEMENT)
LOT 1 STONEFIELD COMMUNITY SUBD.
UNPLATTED LAND
50' WIDE PUBLIC EASEMENT FOR SEDIMENTATION BASIN
5' PED. EASEMENT
30' STORM SEWER & MAINT. EASEMENT
12' UTILITY EASEMENT
20' STORM SEWER EASEMENT
20' STORM SEWER & UTIL. EASEMENT
10' EXISTING PEDESTRIAN EASEMENT (TEMP.)
EXISTING 20' WATERMAIN EASEMENT
EXISTING 12' UTILITY EASEMENT
20' DRAINAGE EASEMENT
40' LANDSCAPE EASEMENT
PREVIOUSLY DEDICATED FOR PARK
STREAM
INTERMITTENT
NORMAL HIGH WATER
EDGE OF WETLANDS
BUILDING SETBACK LINE
CENTERLINE OF UNNAMED
N89°12'39"E, 930.00'
N87°20'14"E, 665.74'
N87°26'14"E, 465.69'
N87°26'14"E, 425.63'
N87°20'14"E, 483.99'
N87°26'14"E, 472.40'
N87°20'14"E, 640.99'
N87°26'14"E, 628.03'
N87°26'14"E, 166.29'
N88°42'47"E, 478.84'
S85°12'47"W, 289.67'
N87°47'13"W, 258.67'
N85°12'47"E, 286.00'
S87°47'13"E, 255.00'
S85°12'47"W, 286.00'
N87°47'13"W, 246.44'
N85°12'47"E, 282.33'
S87°47'13"E, 242.77'
N88°50'30"E, 963.63'
N01°17'13"W, 995.07'
N01°17'13"W, 655.00' (BLOCK)
N01°17'13"W, 1498.23' (BLOCK)
N01°17'13"W, 855.41' (BLOCK)
N01°17'13"W, 410.72'
N01°17'13"W, 140.26'
N01°17'13"W, 2934.71'
S01°17'13"E, 555.41'
S01°17'13"E, 955.48'
S01°17'13"E, 262.65'
S01°17'13"E, 150.83'
S41°17'13"E, 144.01'
S41°17'13"E, 157.69'
S48°08'34"W, 380.80'
N70°27'10"E, 273.21'
N70°27'10"E, 280.07'
N00°45'50"W, 375.03'
N00°45'50"W, 1320.07'
N00°45'50"W, 1252.12'
N82°24'19"E, 82.36'
N37°31'12"E, 79.96'
N82°24'19"E, 151.33'
S27°00'39"E, 135.77'
N89°40'03"E, 181.91'
N01°17'13"W, 308.88'
N01°17'13"W, 339.39'
N01°17'13"W, 1320.07'
N01°17'13"W, 1252.12'
N01°17'13"W, 1498.23'
N01°17'13"W, 2934.71'
N88°42'47"E, 465.00'
N88°42'47"E, 1320.07'
N88°42'47"E, 1252.12'
N88°42'47"E, 1498.23